


令和 8 年度
地籍調査（第151計画区（GH工程）街区境界調査）業務委託
街区境界調査図集成図 縮尺 1：500
鎌倉市津西一丁目の一部

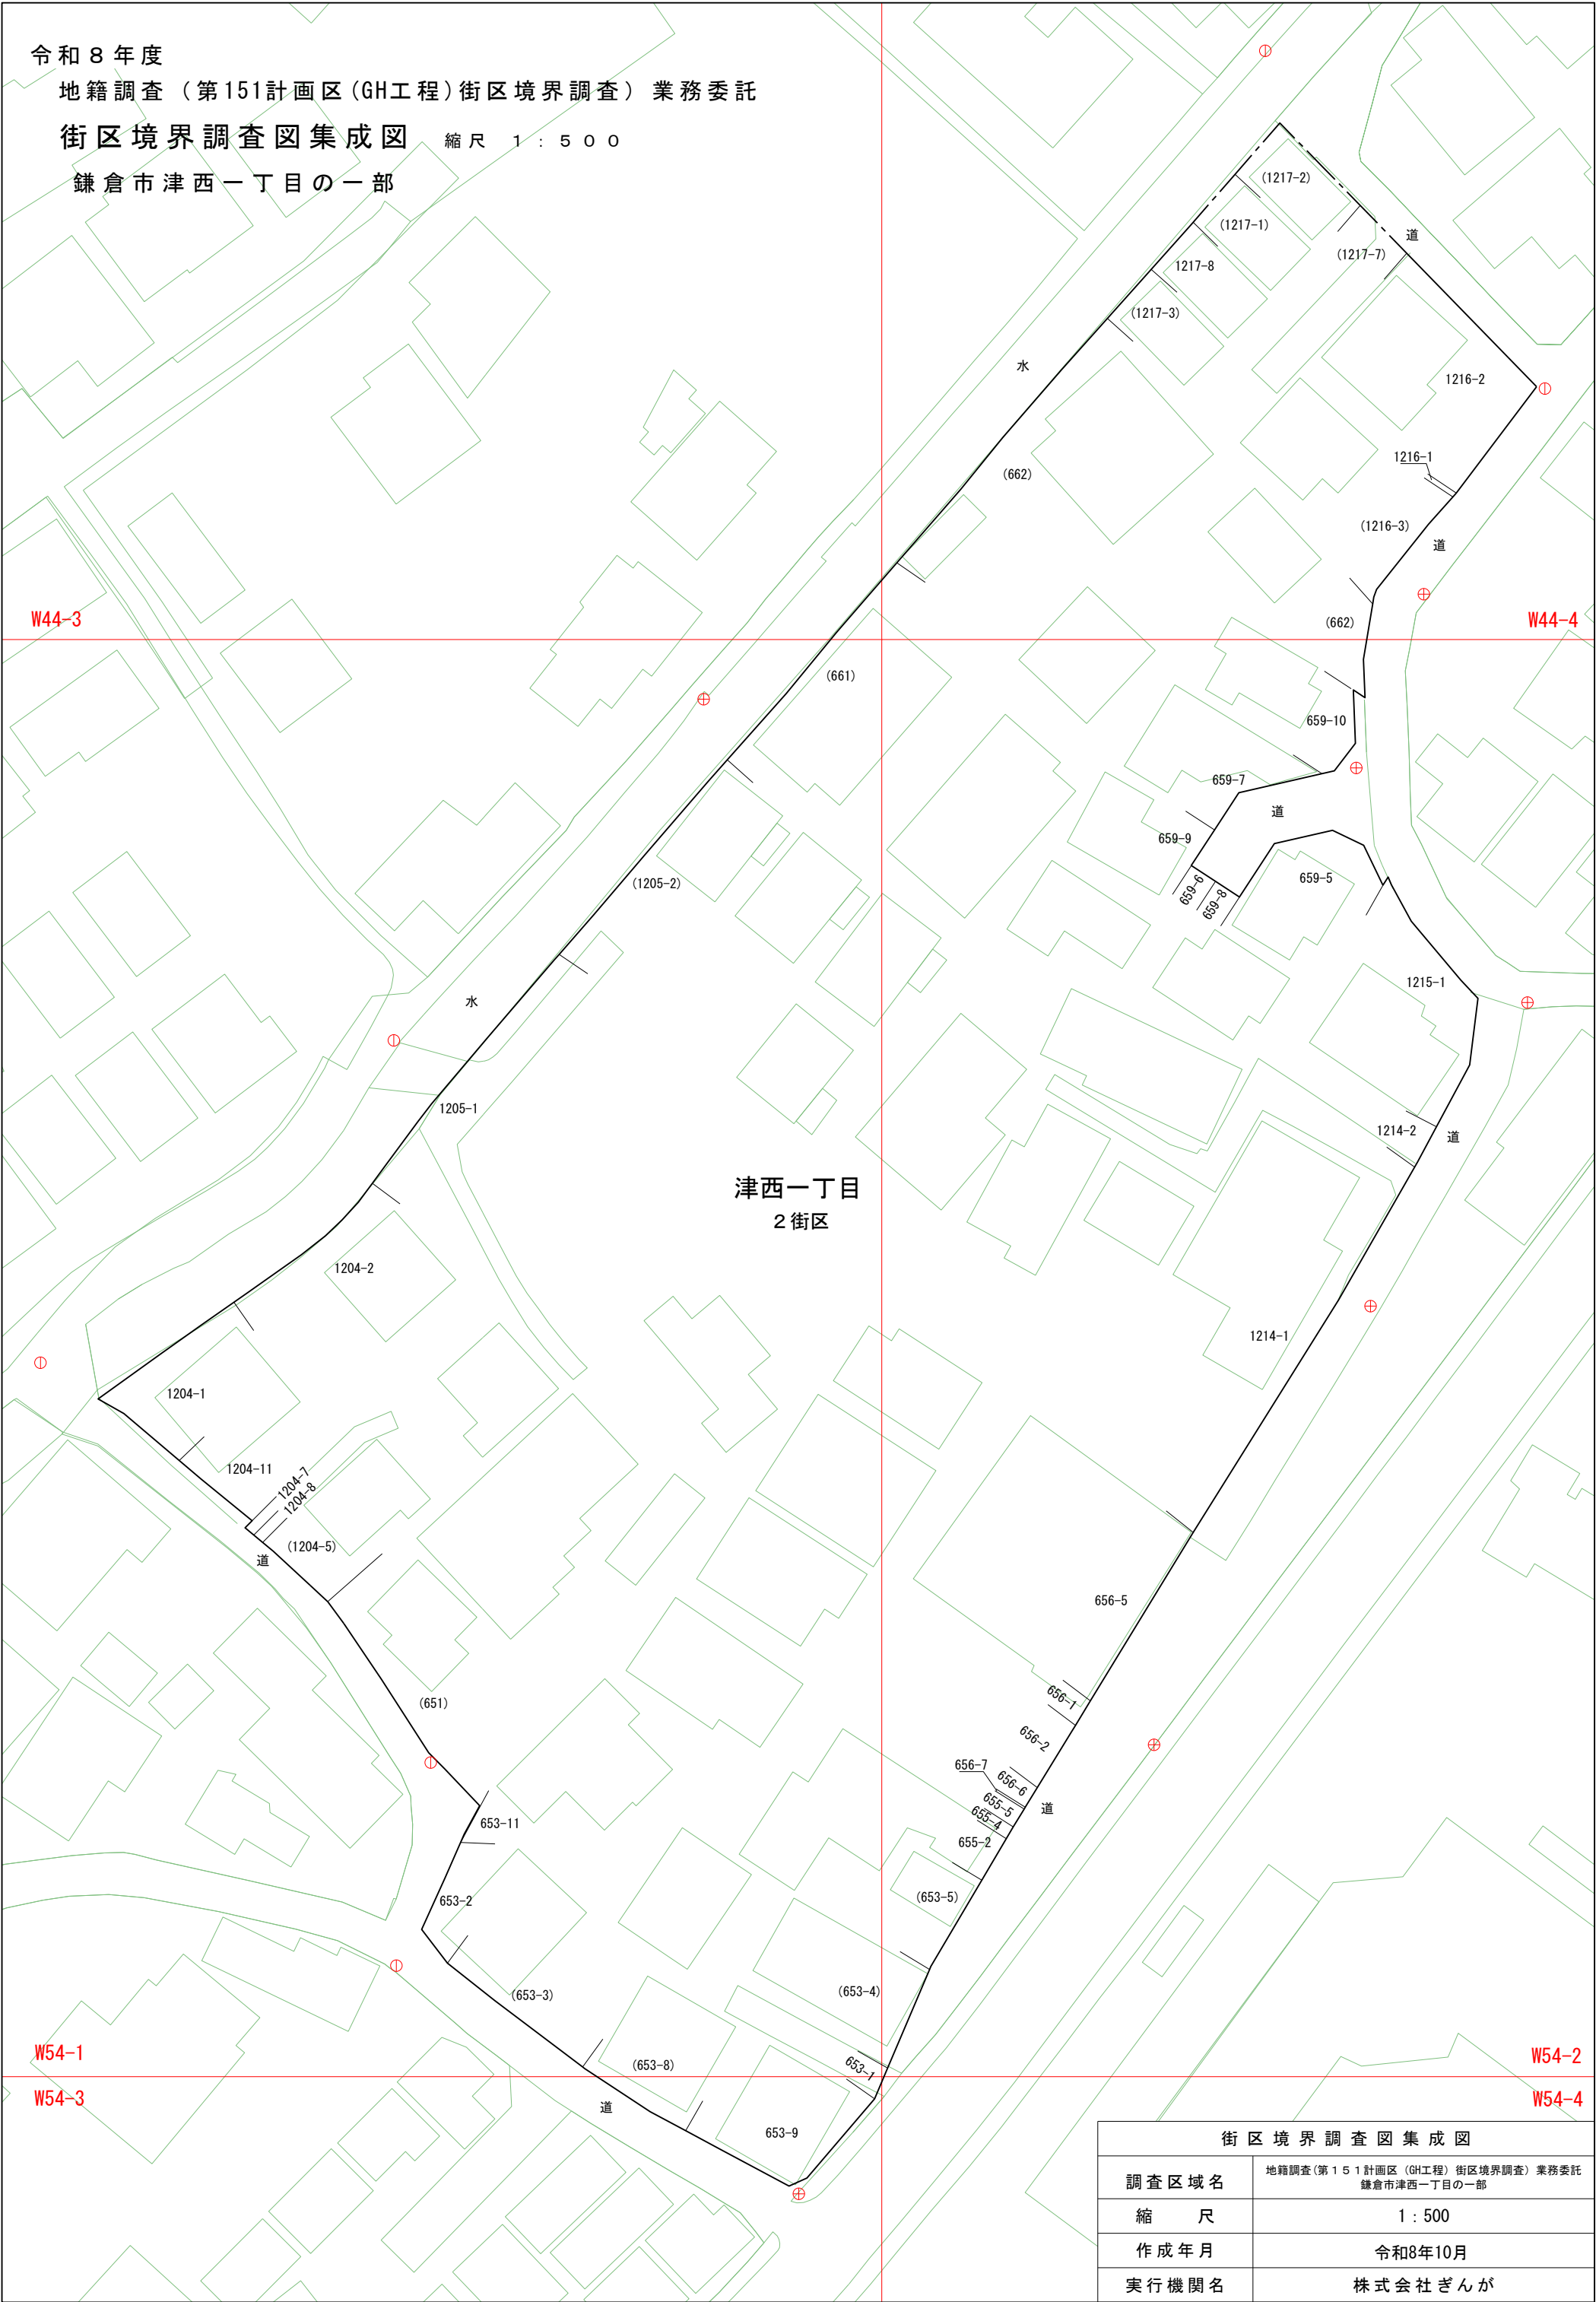


街区境界調査図集成図	
調査区域名	地籍調査（第151計画区（GH工程）街区境界調査）業務委託 鎌倉市津西一丁目の一部
縮尺	1：500
作成年月	令和8年10月
実行機関名	株式会社ぎんが

-30・275

-75・875



A 津西一丁目

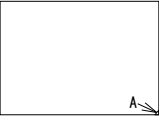

A 甲1N

		W44 -4
	W54 -1	W54 -2

-76・000

-30・450


①
2街区 (1/6)

(661)


鎌 W44-3	2025・12 調査
1:500	2026・1 測図

$$-30 \cdot 100$$

$-75 \cdot 875$

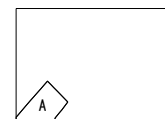


A 津西一丁目

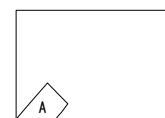


A 甲 1 N

W44 -3		
W54 -1	W54 -2	

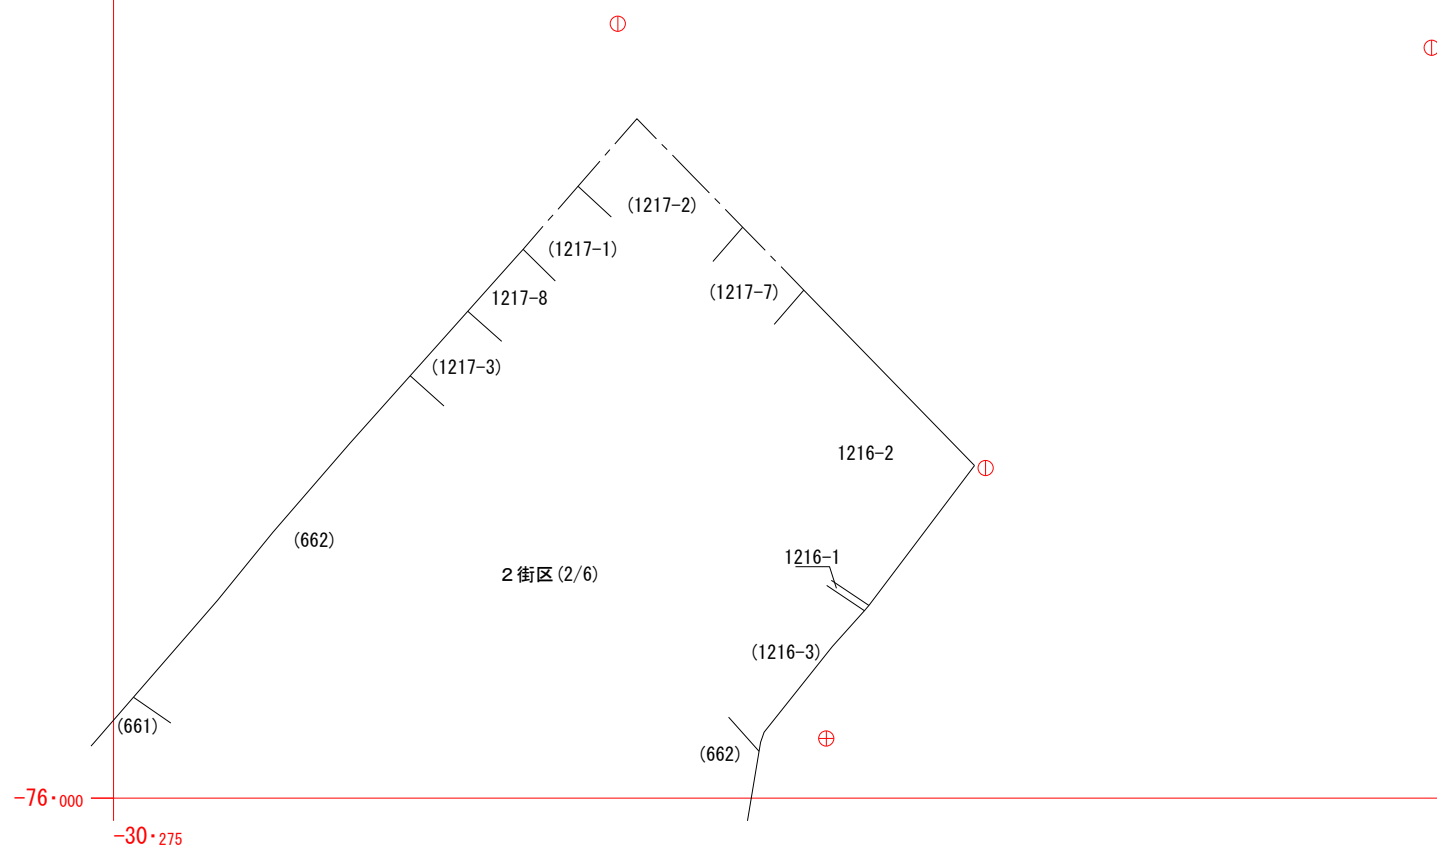

鎌 W44-4	2025・12 調査
1:500	2026・1 測図

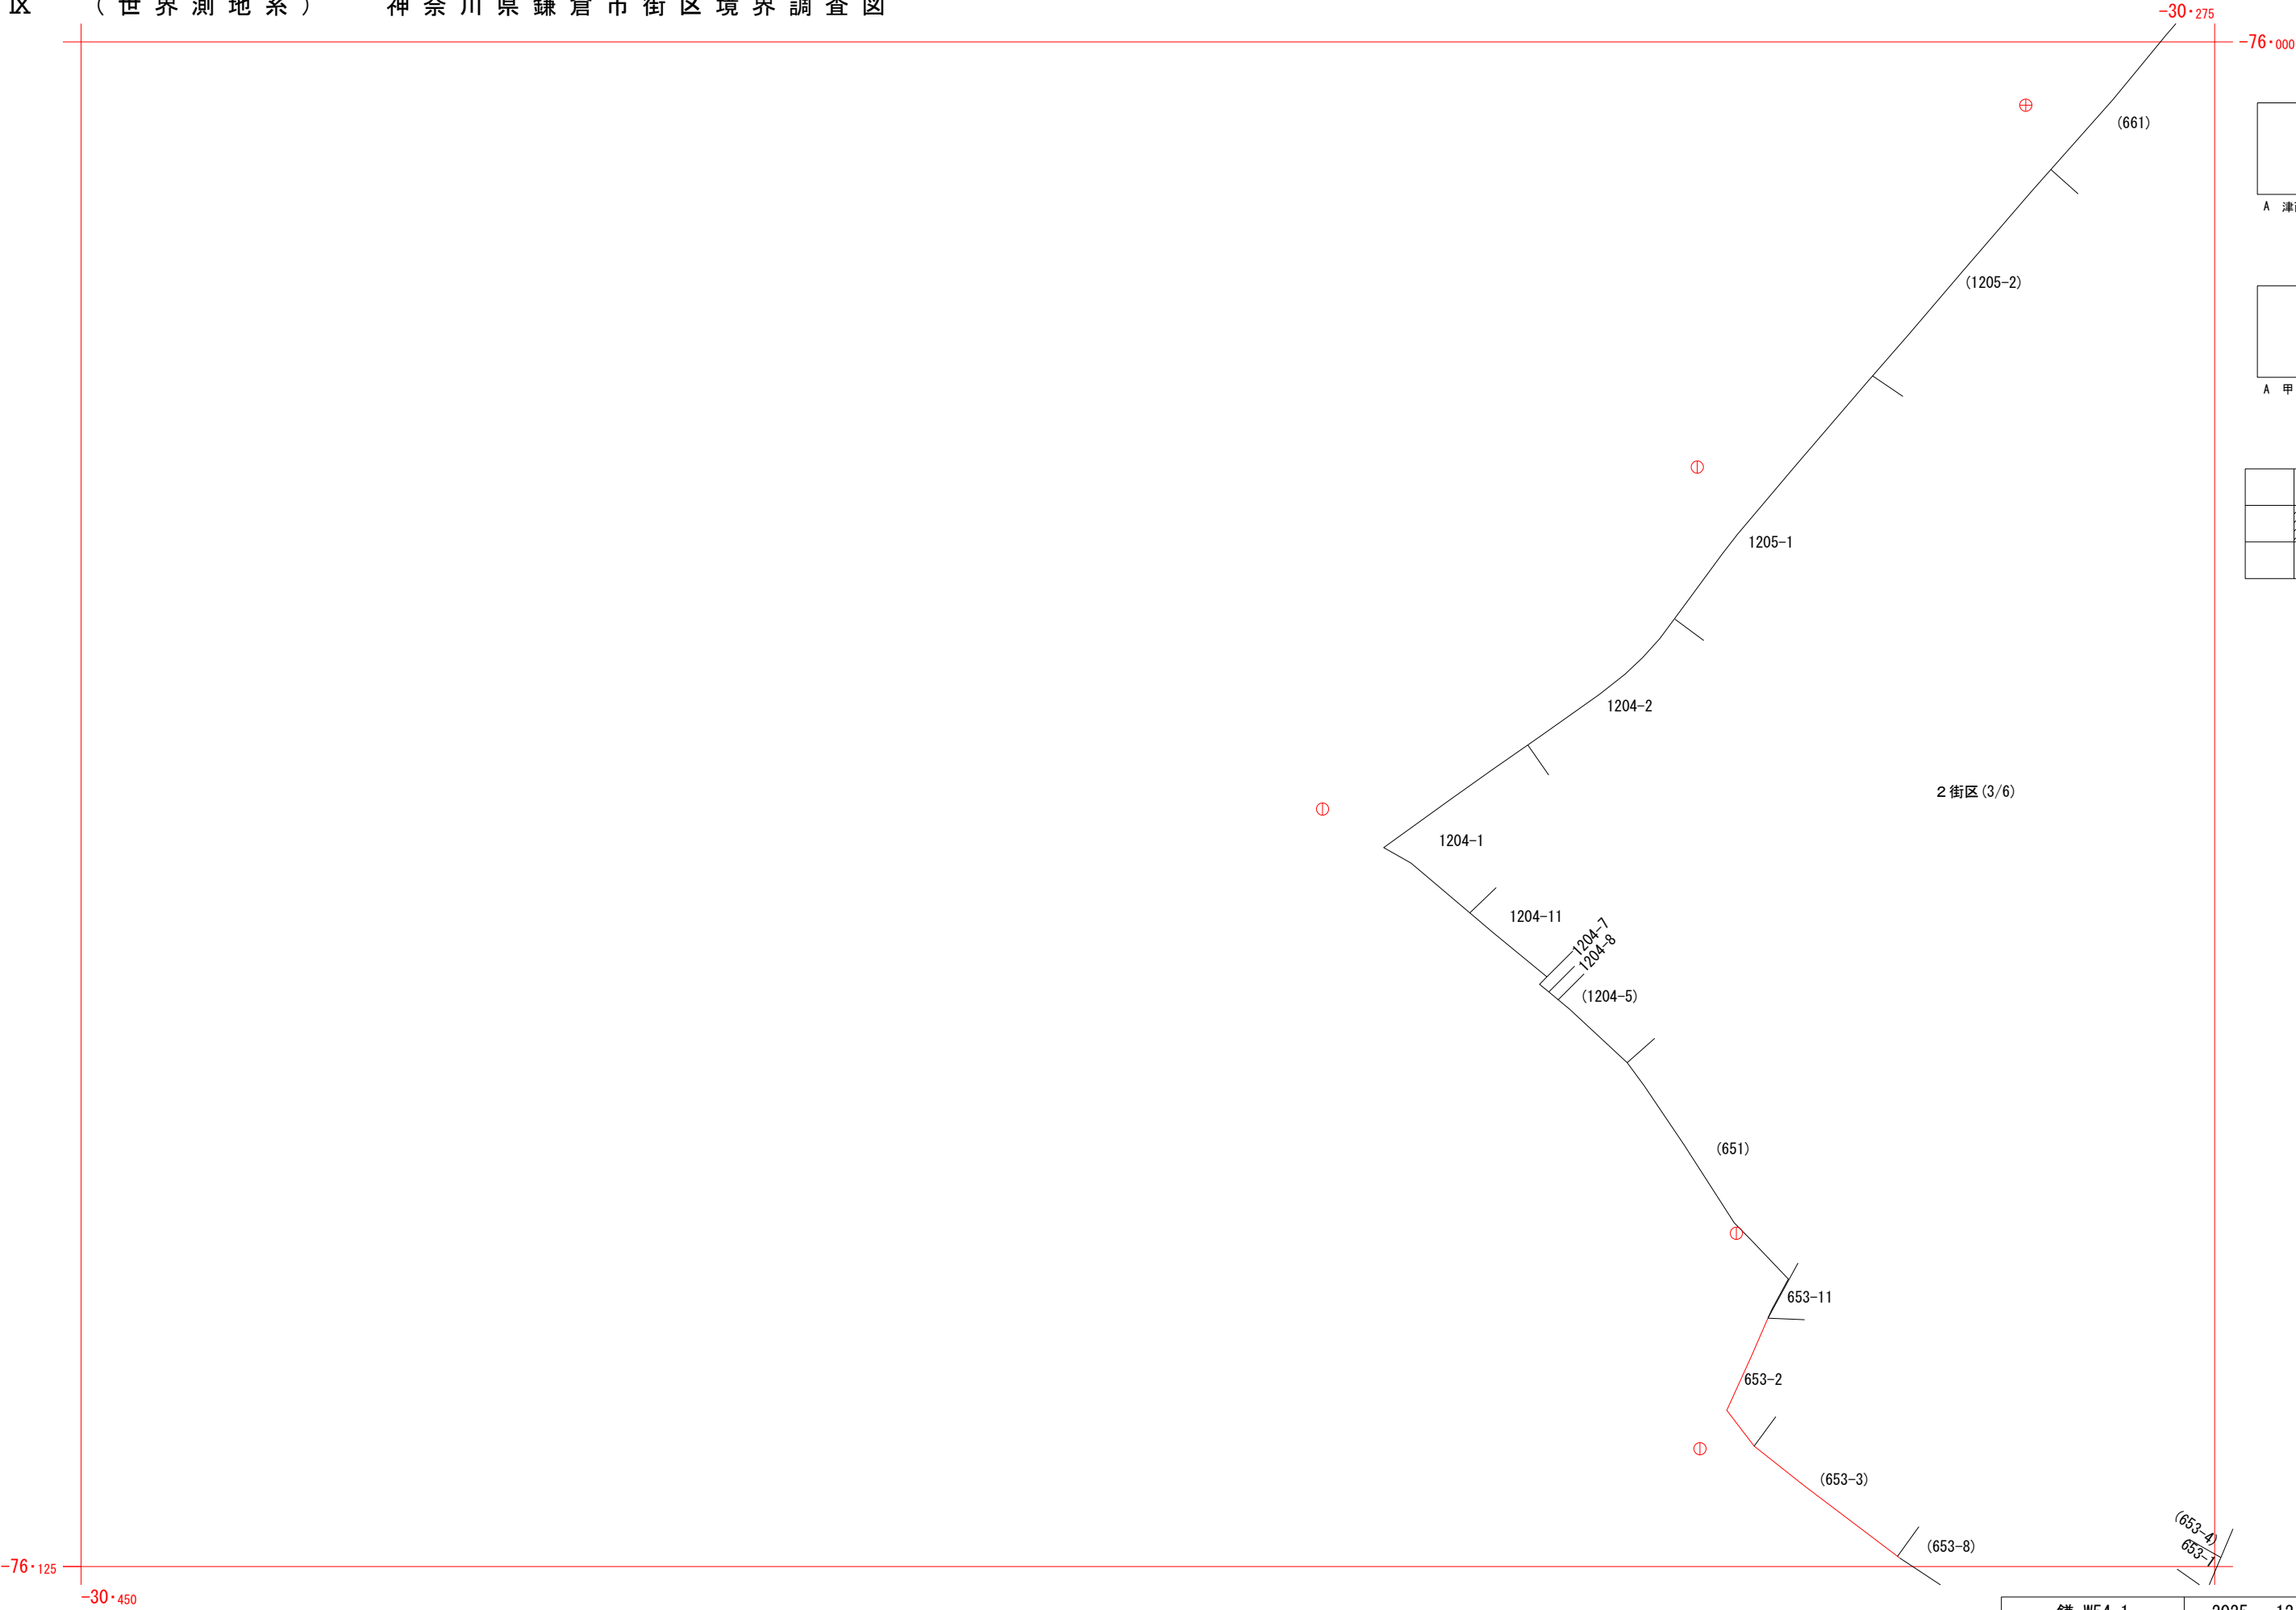

A 津西一丁目




A 甲 1 N

	W44 -3	W44 -4
		W54 -2
	W54 -3	W54 -4



鎌 W54-1	2025・12 調査
1:500	2026・1 測図

-30・100

-76・000

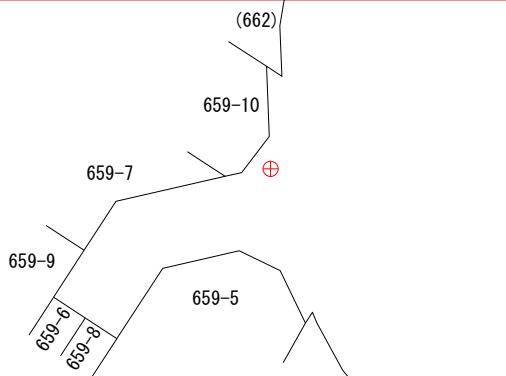

2 街区 (4/6)

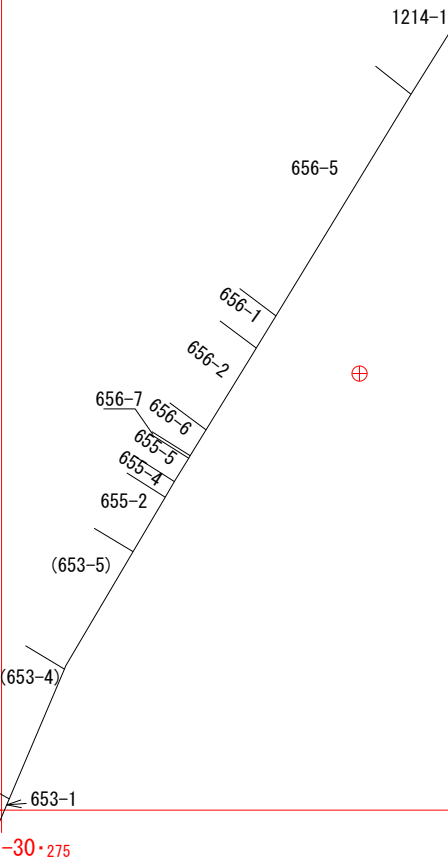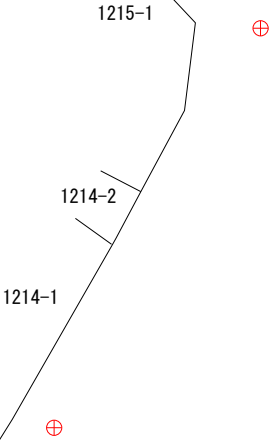


-76・125

-30・275



A 津西一丁目

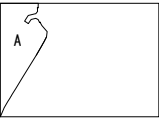


A 甲 1 N

W44 -3	W44 -4	
W54 -1		
W54 -3	W54 -4	



A 津西一丁目

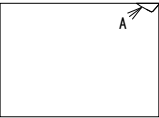

A 甲 1 N

	W54 -1	W54 -2
		W54 -4

-76・250
-30・450


653-1
2街区(6/6)

-30・100

-76・125



A 津西一丁目

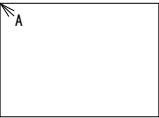

A 甲1N

W54 -1	W54 -2	
W54 -3		

-76・250

-30・275

鎌 W54-4	2025・12 調査
1：500	2026・1 測図